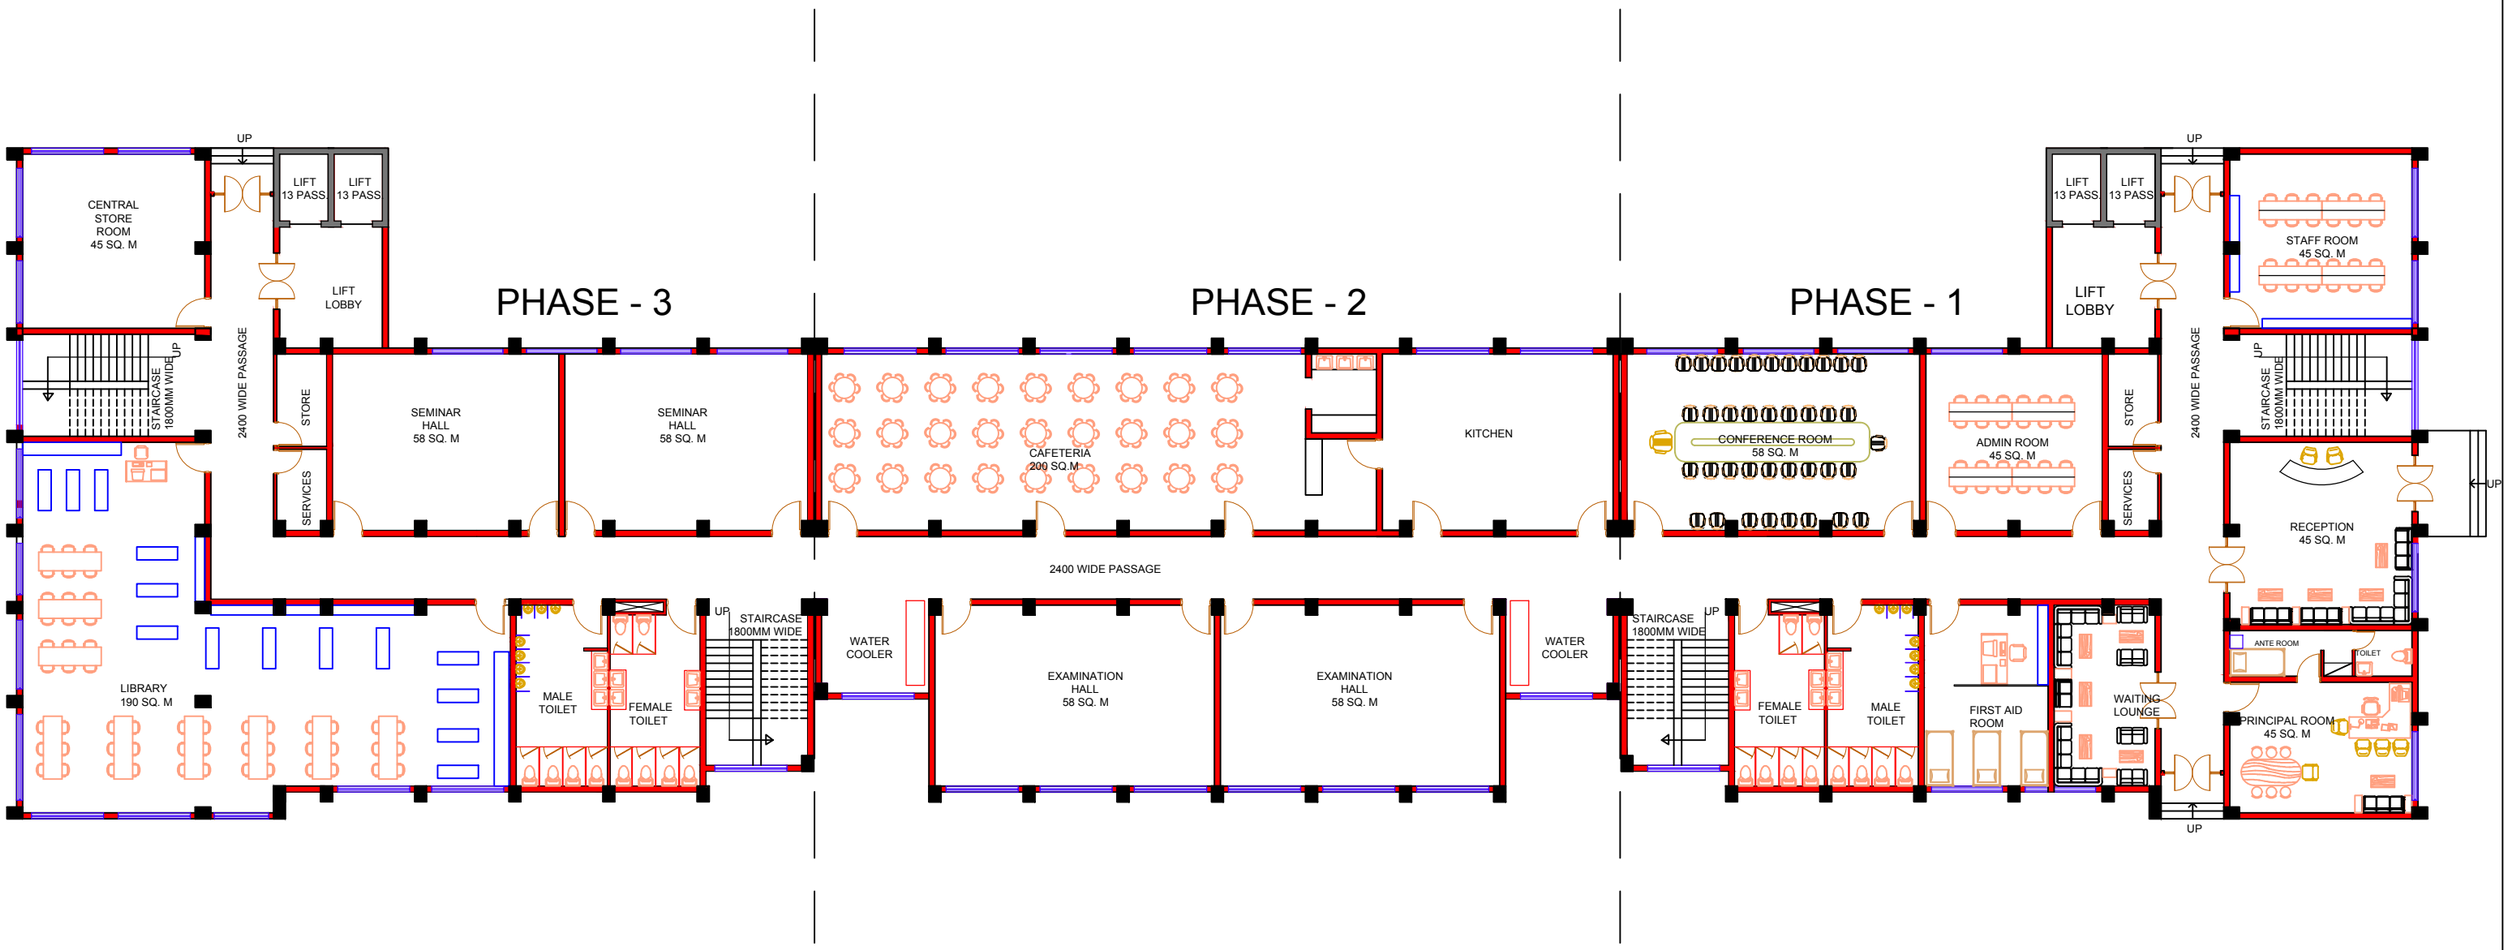

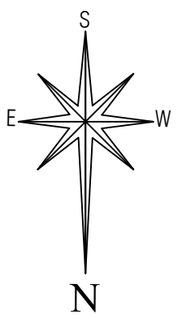

PROJECT	TITLE	CLIENT	PMC
PROPOSED FEEDER SCHOOL IN HVSU CAMPUS, PALWAL, HARYANA	GROUND FLOOR PLAN	HVSU HARYANA GOVERNMENT OF HARYANA	INFRA & SERVICES Ircon Infra & Services ltd. C-4, District Centre Saket, New Delhi, 110017